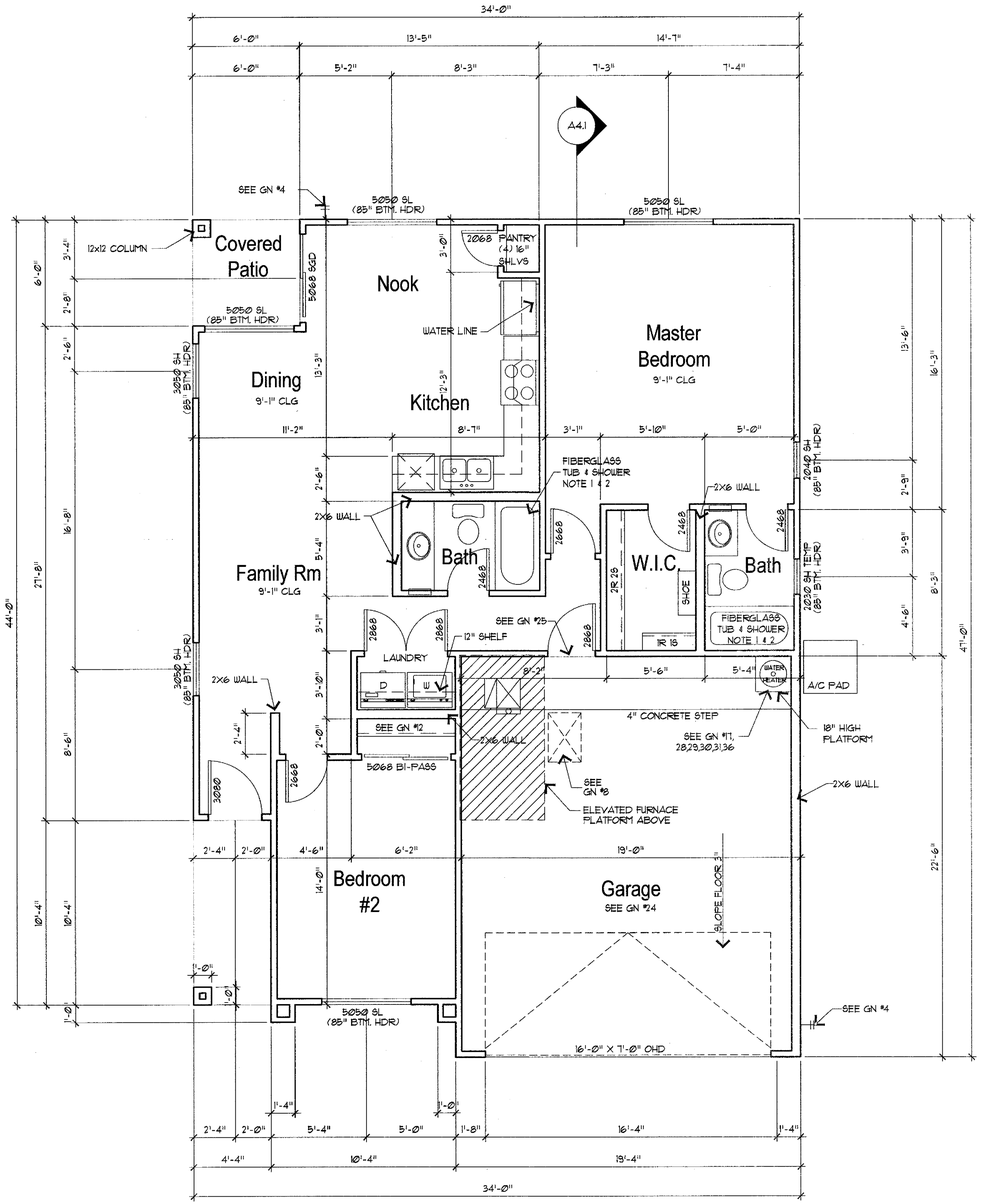

MAIN FLOOR PLAN

SCALE: 1/4"=1'

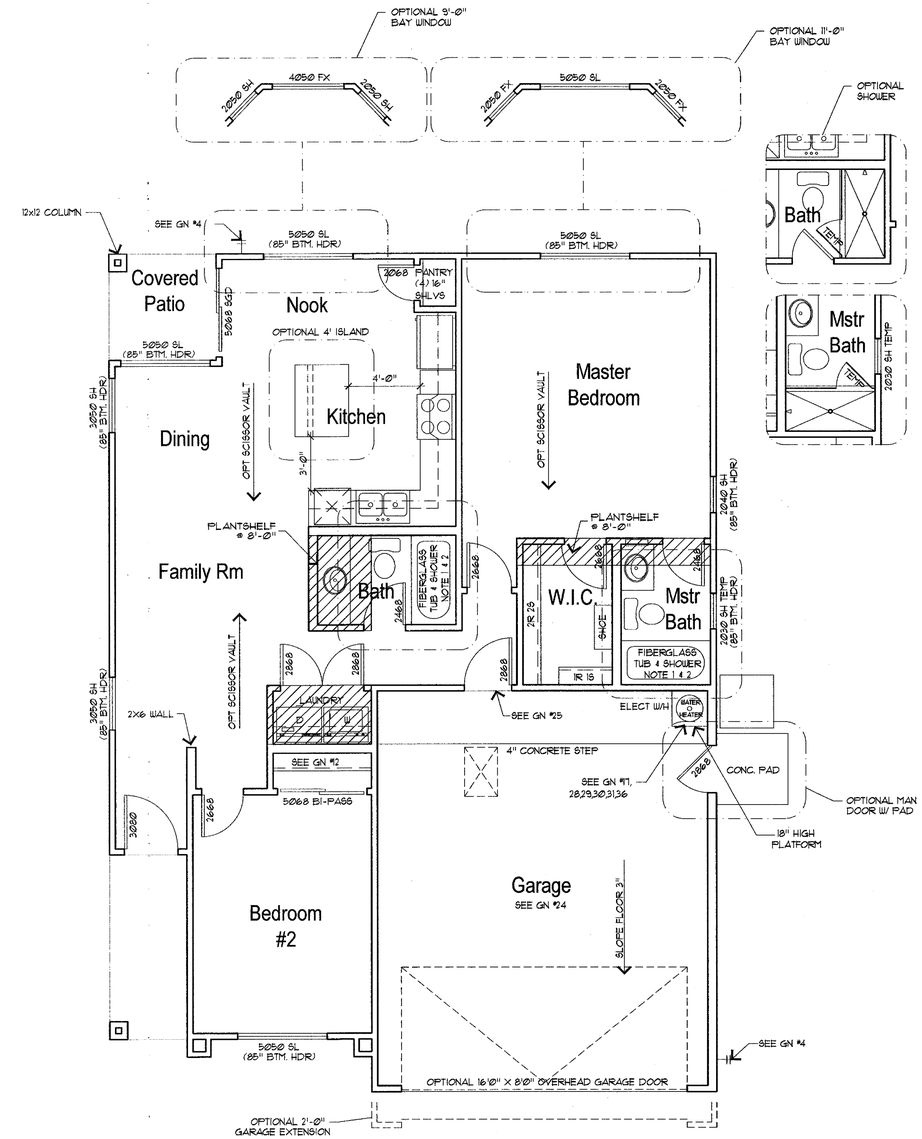

OPTIONS

SCALE: 1/4"=1'

NOTES:
ALL DIMENSIONS ARE FROM FACE OF STUD TO FACE OF STUD. ALL STUDS ARE 3 1/2" UNLESS NOTED.
ALL DIMENSIONS PRESENTED HERE ARE FRAME DIMENSIONS ONLY - SEE SHT. 1.1 FOR FOUNDATION FOOTPRINT.
REVIEW ALL WINDOW HDR HEIGHTS PER PLATE HT. AND VERIFY W/ ELEVATIONS AND CORNICE DETAILS

ERRORS AND OMISSIONS WHICH MAY OCCUR IN THE CONTRACT DOCUMENTS SHALL BE BROUGHT TO THE ATTENTION OF THE ARCHITECT, IN WRITING, AND WRITTEN INSTRUCTION SHALL BE OBTAINED PRIOR TO PROCEEDING WITH CONSTRUCTION. THE CONTRACTOR SHALL BE HELD RESPONSIBLE FOR ANY ERRORS, DISCREPANCIES OR OMISSIONS FOR WHICH THE CONTRACTOR FAILED TO NOTIFY THE ARCHITECT PRIOR TO CONSTRUCTION AND/OR FABRICATION OF THE WORK.

LIBERTY HOMES INC.
6985 SOUTH
UNION PARK CENTER
MIDVALE, UTAH 84047
(801) 561-2525
FAX (801) 561-2550

REVISIONS:

A NEW RESIDENCE FOR
LIBERTY HOMES
BROADWAY @ SAN MARCOS

MAIN FLOOR PLAN
AND OPTIONS
1045 CORDOBA

DATE: 03.03.2007
DRAWN: MDW 04.19.05
MODIFIED:
CHECKED:
FILE: San Marc-1045-041905

SITE NO: SM

A1.1

SHEET NO: