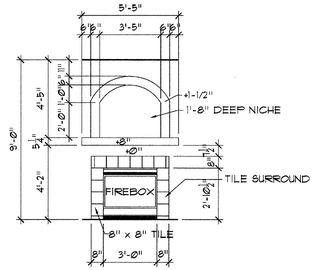

1 INTERIOR ELEVATION
SCALE 1/4" = 1'-0"

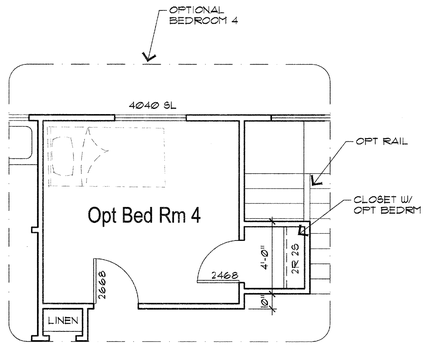

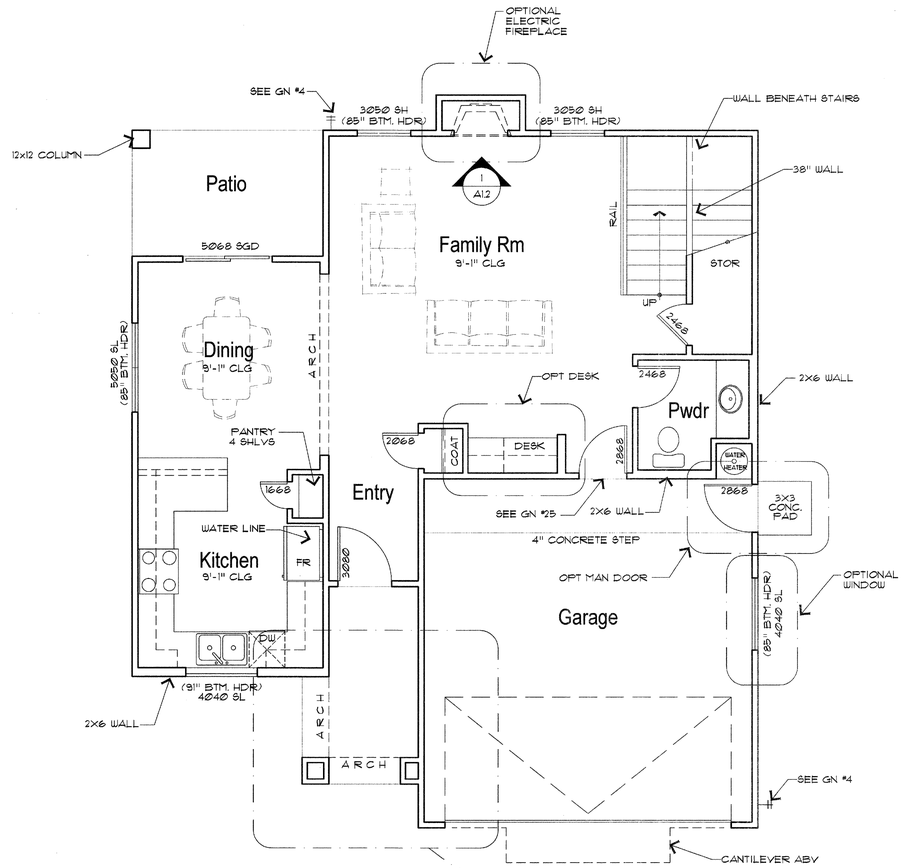

MAIN FLOOR PLAN
SCALE: 1/4"=1'

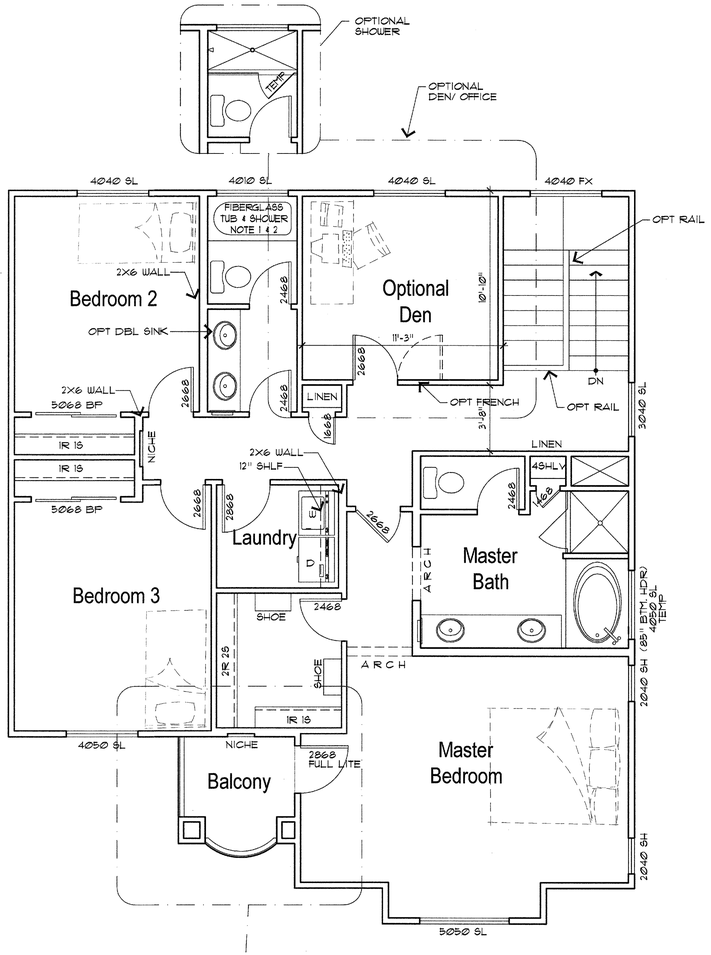

SECOND FLOOR PLAN
SCALE: 1/4"=1'

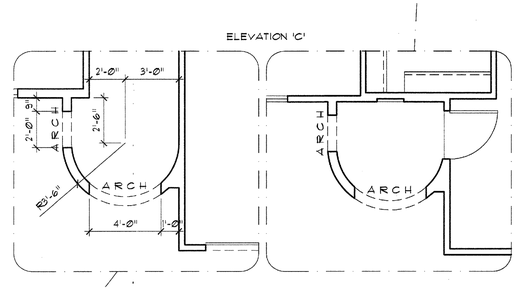

NOTE : ALL DIMENSIONS ARE FROM FACE OF STUD TO FACE OF STUD. ALL STUDS ARE 3 1/2" UNLESS NOTED. ALL DIMENSIONS PRESENTED HERE ARE FRAME DIMENSIONS ONLY - SEE SHT. 1.1 FOR FOUNDATION FOOTPRINT.
REVIEW ALL WINDOW HDR HEIGHTS PER PLATE HT. AND VERIFY W/ ELEVATIONS AND CORNICE DETAILS

NOTE:
ERRORS AND OMISSIONS WHICH MAY OCCUR IN THE CONTRACT DOCUMENTS SHALL BE BROUGHT TO THE ATTENTION OF THE ARCHITECT, IN WRITING, AND WRITTEN INSTRUCTION SHALL BE OBTAINED PRIOR TO PROCEEDING WITH CONSTRUCTION. THE CONTRACTOR SHALL BE HELD RESPONSIBLE FOR ANY ERRORS, DISCREPANCIES OR OMISSIONS FOR WHICH THE CONTRACTOR FAILED TO NOTIFY THE ARCHITECT PRIOR TO CONSTRUCTION AND/OR FABRICATION OF THE WORK.

OPTIONS
SCALE: 1/4"=1'

LIBERTY HOMES INC.
6985 SOUTH
UNION PARK CENTER
MIDVALE, UTAH 84047
(801) 561-2525
FAX (801) 561-2550

REVISIONS:

RESIDENCE FOR
LIBERTY HOMES
SAN MARCOS /APACHE JUNCTION

OPTIONAL
1967 MADRID

DATE: 03.06.07
DRAWN: MDW 04.19.05
MODIFIED:
CHECKED:
FILE: San Marc-1967-042005

SITE NO: SM

A1.2
SHEET NO: