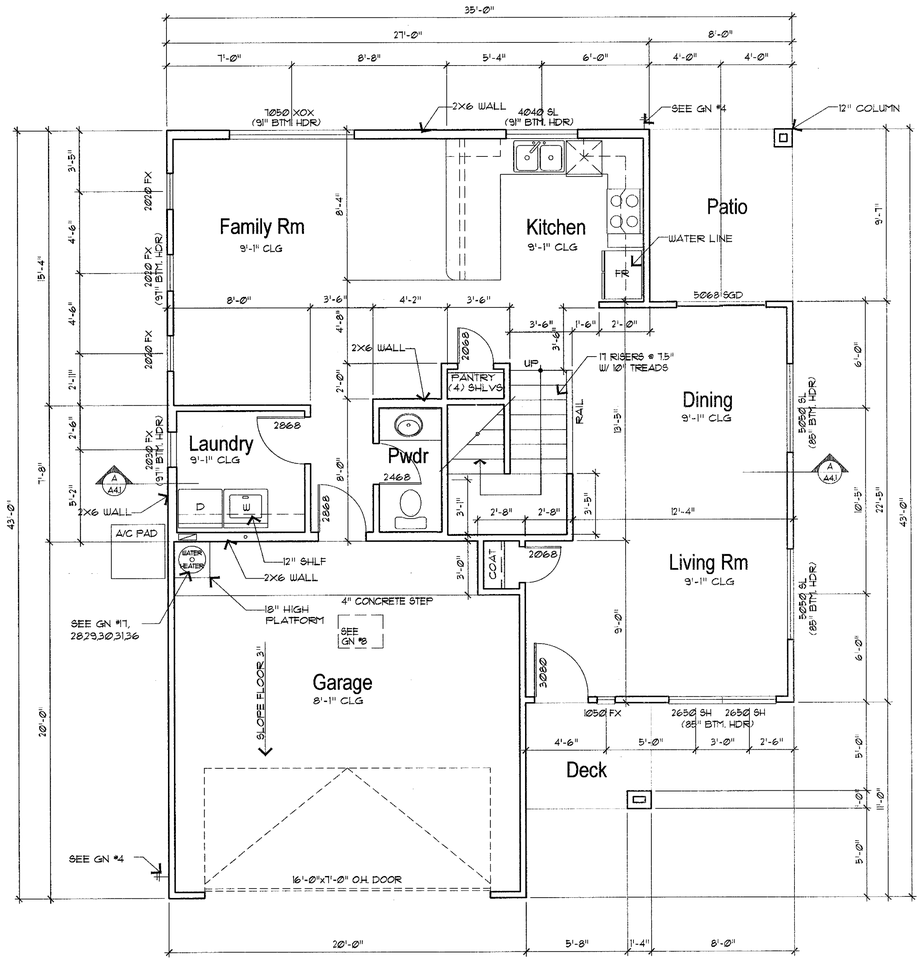

MAIN FLOOR PLAN

SCALE: 1/4"=1'

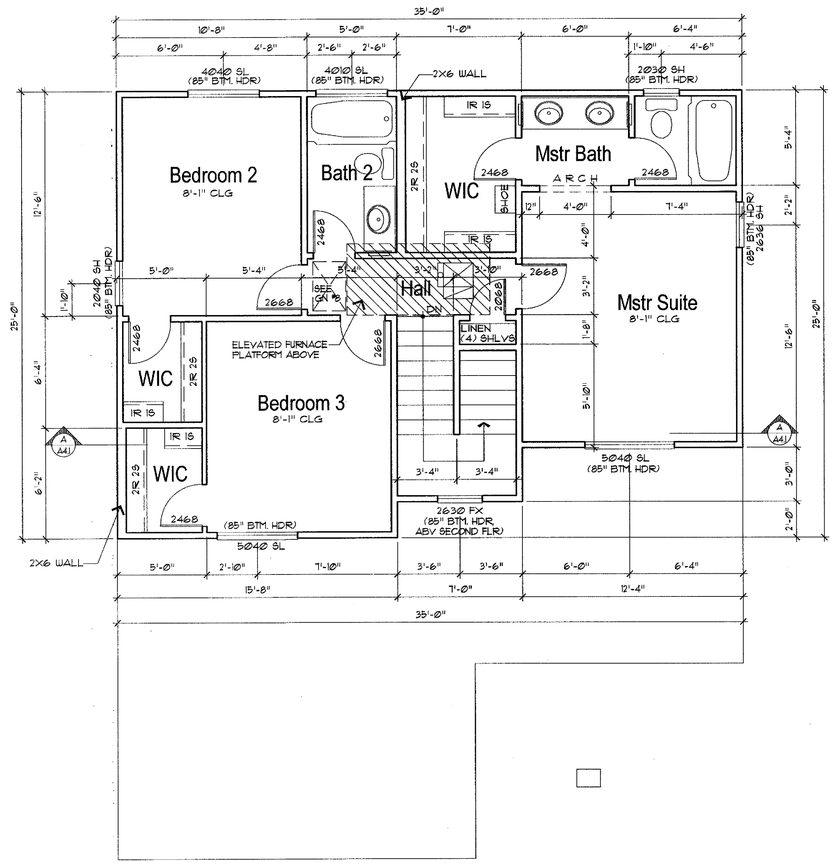

SECOND FLOOR PLAN

SCALE: 1/4"=1'

LIBERTY HOMES

LIBERTY HOMES INC.
6985 SOUTH
UNION PARK CENTER
MIDVALE, UTAH 84047
(801) 561-2525
FAX (801) 561-2550

REVISIONS:

RESIDENCE FOR
LIBERTY HOMES
SAN MARCOS /APACHE JUNCTION

FLOOR PLANS
1665 SEVILLE

DATE: 03.06.2007	
DRAWN: MDW 04.19.05	
MODIFIED:	
CHECKED:	
FILE: San Marc-1665-041905	

SITE NO:
SM

A1.1
SHEET NO: