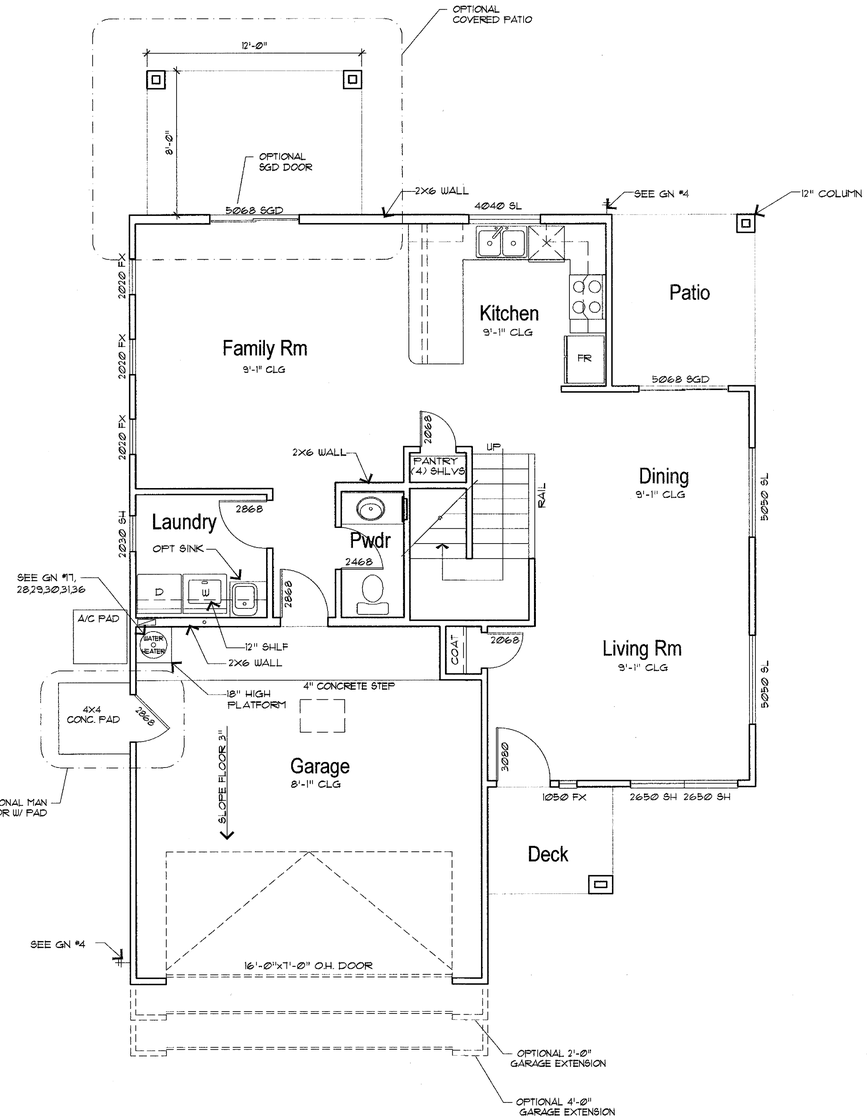

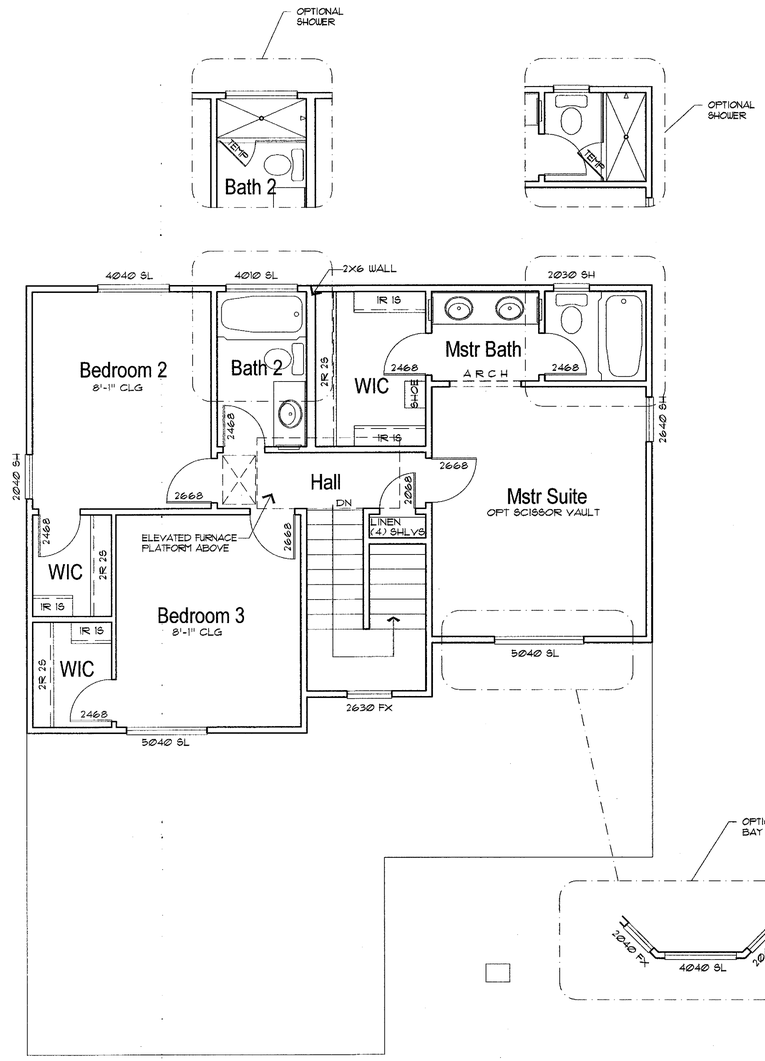

OPTIONS

SCALE: 1/4"=1'

LIBERTY HOMES INC.
6985 SOUTH
UNION PARK CENTER
MIDVALE, UTAH 84047
(801) 561-2525
FAX (801) 561-2550

REVISIONS:

RESIDENCE FOR
LIBERTY HOMES
SAN MARCOS /APACHE JUNCTION

OPTIONS
1665 SEVILLE

DATE: 03.06.2007
DRAWN: MDW 04.19.05
MODIFIED:
CHECKED:
FILE: San Marc-1665-041905

SITE NO: SM

A1.2
SHEET NO: